FilmL.A., Inc.
6255 W Sunset Blvd, 12th Floor
Hollywood, CA 90028
t: (213)977-8600 - f: (213)977-8601
www.filmla.com

Summary Information

Permit No: F00140081-A **Type of Permit:** FILMING **Release Date:** 07/25/2018

Production Company WARNER BROS TELEVISION PRODUCTION

Insured Company Name WARNER BROS TELEVISION PRODUCTION

Contact Phone No. 1 818-954-4833
Contact Phone No. 2
Fax 818-954-4904
Address 4000 WARNER BLVD
BURBANK, California 91522

Production Title LETHAL WEAPON

Type of Production TV Drama

Producer Marc Alpert

Director Nic Copus

1st AD Larry Wagner

Production Manager Mark Bashaar

FilmL.A. Coordinator Naomi Kajiyama

Location Manager Timothy Hillman
Primary Phone Mobile - 213-712-1637
Secondary Phone Office - 818-954-3077

Location Assistant Mona Nash Boelter
Primary Phone Mobile - 818-415-8383
Secondary Phone Office - 818-954-3077

Fees

Posting 1200	$276.00
Posting Max	$966.00
Notification Charge	$1,530.00
LA CITY LANE AND STREET CLOSURE FEE	$312.00
FILMLA NON-REFUNDABLE FILM PERMIT RIDER FEE	$109.00
LA CITY FIRE SAFETY OFFICER	$595.00

Total Permit Fee $3,788.00

Number of Locations 1

NOT A PERMIT

FilmL.A., Inc.
6255 W Sunset Blvd, 12th Floor
Hollywood, CA 90028
t: (213)977-8600 - f: (213)977-8601
www.filmla.com

Summary Information — Location

Permit Number	F00140081-A	**Location Manager**	Timothy Hillman
Production Company	WARNER BROS TELEVISION PRODUCT...	Primary Phone	Mobile - 213-712-1637
Insured Company	WARNER BROS TELEVISION PRODUCT...	Secondary Phone	Office - 818-954-3077
Production Title	LETHAL WEAPON		

Location Address 11308 Victory Blvd, Los Angeles, CA, 91606

Location Type Private Residence

Prep Dates 7/25/2018 - 7/25/2018 07:00 - 19:00 1 day

Film Dates 7/26/2018 - 7/27/2018 07:00 - 03:00 1 day

Strike Dates 7/27/2018 - 7/27/2018 07:00 - 19:00

Open or Closed to the Public Closed

Generic Conditions

*Certain service and personnel fees required by jurisdictional agencies are not collected by FilmL.A. Any such fees must be paid directly to the appropriate agency, and a separate invoice will be provided to the permittee.
*LAFD UFSO: Company must contact FilmL.A. for extension of the Uniformed Fire Safety Officers' hours. During normal business hours, UFSO must also inform the LAFD Film desk of the extension.
All travel lanes and bike lanes shall be closed per the WATCH manual.
Community Survey Obtained
May not interfere with adjacent traffic lanes or adjacent bike lane
Must Maintain 5' Clearance on Sidewalks/Walkways
Must maintain local/emergency access
No cast or crew parking on area streets
Notify LAPD North Hollywood Division (818) 623-4016 and comm. (213) 978-6552 1/2 hour prior to any gunfire, brandishing weapons, special effects or simulated emergency or criminal activity.
Number of uniformed officers listed on the permit is a minimum requirement. Permittee remains responsible for deploying a sufficient number of uniformed officers to provide traffic and crowd control to ensure the safety of the film crew and the public.
Traffic control must be done in accordance w/MUTCD
Uniformed officers shall have a copy of the film permit in their possession and are required to confirm that all traffic control signage devices are in place.

Please see attached documents

WB.Lethal.140081.VictoryEB1.pdf
WB.Lethal.140081.VictoryFull1.pdf
WB.Lethal.140081.VictorySS1.pdf
WB.Lethal.140081.SfxVictory.pdf

NOT A PERMIT

FilmL.A., Inc.
6255 W Sunset Blvd, 12th Floor
Hollywood, CA 90028
t: (213)977-8600 - f: (213)977-8601
www.filmla.com

Summary Information — Location

Permit Number	F00140081-A	**Location Manager**	Timothy Hillman
Production Company	WARNER BROS TELEVISION PRODUCT...	Primary Phone	Mobile - 213-712-1637
Insured Company	WARNER BROS TELEVISION PRODUCT...	Secondary Phone	Office - 818-954-3077
Production Title	LETHAL WEAPON		

Equipment on Location

Type	Quantity
5 or 10 ton trucks	3
Condors	2
Cranes	1
Cube Trucks	2
Generator	2
Honey Wagons	1
Picture vehicles	12
Portable restrooms	2
Scissor Lifts	2
Semi Trucks	6
Stakebed Trucks	6
Trailers	3
Vans	6

Personnel on Location

Type	Quantity
Cast	4
Crew	85
Extras	6
LA City UFSO assigned	43058
Off-Duty/Retired LAPD Officer(s)	4

Filming Activities Atmospheric Smoke Effects; Brandishing weapons; Camera in car; Camera on sticks; Drive by; Drive ups & away; Equipment on property; Equipment on sidewalk & street; Equipment on sidewalk, in curb lane & across street; Exterior Dialogue; Intermittent pedestrian control; Intermittent traffic control - 2 minute standard (except 0700-0900 hrs & 1500-1900 hrs); Wetdown; Men running from exploding house and exploding trucks.; SFX/EXPLOSION FX TO END BY 0100HRS;

Special Effects: F/X Permit # 26903

Type	No. Times Per Day	No. Takes Per Take
Breaking Glass	2 - 5	1
Fire Ball	2 - 5	2 - 5
Fire Bars	2 - 5	2 - 5
Fire Effects	2 - 5	2 - 5
Smoke effects	2 - 5	2 - 5
Sparks	2 - 5	2 - 5

Description of F/X Scene: House and car explosion 7/26 1900-0100 hrs
UFSO required for sfx per Insp Owens; UFSO required 7/26 1900-0100 hrs

Jurisdiction **Political:** Los Angeles City - Council District 02 **Police:** Los Angeles Police Department **Fire:** Los Angeles City

NOT A PERMIT

FilmL.A., Inc.
6255 W Sunset Blvd, 12th Floor
Hollywood, CA 90028
t: (213)977-8600 - f: (213)977-8601
www.filmla.com

Summary Information — Location

Permit Number	F00140081-A	**Location Manager**	Timothy Hillman
Production Company	WARNER BROS TELEVISION PRODUCT...	Primary Phone	Mobile - 213-712-1637
Insured Company	WARNER BROS TELEVISION PRODUCT...	Secondary Phone	Office - 818-954-3077
Production Title	LETHAL WEAPON		

Thomas Guide **Page:** 532 **Grid:** J6

Approvals

LOS ANGELES CITY POLICE DEPARTMENT	Gabriel Martinez
LOS ANGELES CITY DEPARTMENT OF PUBLIC WORKS	Vanessa Martin
LOS ANGELES CITY DEPARTMENT OF TRANSPORTATION - CLOSURES	Joshua Mingo
LOS ANGELES CITY DEPARTMENT OF PUBLIC WORKS-COMMISSIONER	Kevin James
LOS ANGELES CITY FIRE DEPARTMENT - FILM UNIT	Jazmyn Davis

Coordinator Note RIDER A RELEASES LOCATION

Parking

Base Camp	**Crew Parking**
Location Type : Filming Location	Location Type : Other Location
	4000 Warner Blvd, Burbank, CA, 91505

Posting "No Parking" signs
B/S VICTORY BL., TUJUNGA AV. TO FAIR AV.
B/S ELMER AV. FROM VICTORY 300 FT. SOUTH
B/S BAKMAN AV. FROM VICTORY 300 FT. SOUTH

Approximate Footage more than 1800 **Log Number** 209644

Date(s) 7/26/2018 to 7/26/2018 **Time(s)** 00:00 to 00:00

Posting "No Parking" signs
W/S ELMER AV. FROM VICTORY BL. 200 FT. SOUTH - CONTINUOUS
E/S BAKMAN AV. FROM VICTORY BL. 200 FT. SOUTH - CONTINUOUS
S/S VICTORY BL. FROM BAKMAN AV. TO ELMER AV. - CONTINUOUS

Approximate Footage 901 - 1200 **Log Number** 209624

Date(s) 7/25/2018 to 7/27/2018 **Time(s)** 07:00 to 22:00

Lane / Full Closure EASTBOUND DIRECTIONAL CLOSURE VICTORY BLVD., FROM TUJUNGA AV. TO FAIR AV.

Approximate Footage 0 - 300

Date(s) 7/26/2018 to 7/26/2018 **Time(s)** 20:00 to 03:00

NO PERMIT

FilmL.A., Inc.
6255 W Sunset Blvd, 12th Floor
Hollywood, CA 90028
t: (213)977-8600 - f: (213)977-8601
www.filmla.com

Summary Information — Location

Permit Number	F00140081-A	**Location Manager**	Timothy Hillman
Production Company	WARNER BROS TELEVISION PRODUCT...	Primary Phone	Mobile - 213-712-1637
Insured Company	WARNER BROS TELEVISION PRODUCT...	Secondary Phone	Office - 818-954-3077
Production Title	LETHAL WEAPON		

Lane / Full Closure FULL CLOSURE VICTORY BL., TUJUNGA AV. TO FAIR AV.

Approximate Footage 0 - 300

Date(s) 7/26/2018 to 7/26/2018 **Time(s)** 21:00 to 03:00

Lane / Full Closure S/S CURB LANE ON VICTORY BLVD., BAKMAN AVE. - ELMER AVE. (CONTINUOUS CLOSURE 7/25 0700 HRS - 7/27 2200 HRS)

Approximate Footage 0 - 300

Date(s) 7/25/2018 to 7/27/2018 **Time(s)** 07:00 to 22:00

NOT A PERMIT

Permit #FQ01400811-A

Ⓢ TRAFFIC SIGNAL

TRAFFIC CONE

TYPE I W/ SIGN

HIGH LEVEL WARNING DEVICE

ALL TRAFFIC CONTROL WILL BE INSTALLED TO MEET OR EXCEED THE LATEST CA-MUTCD MINIMUM REQUIREMENTS

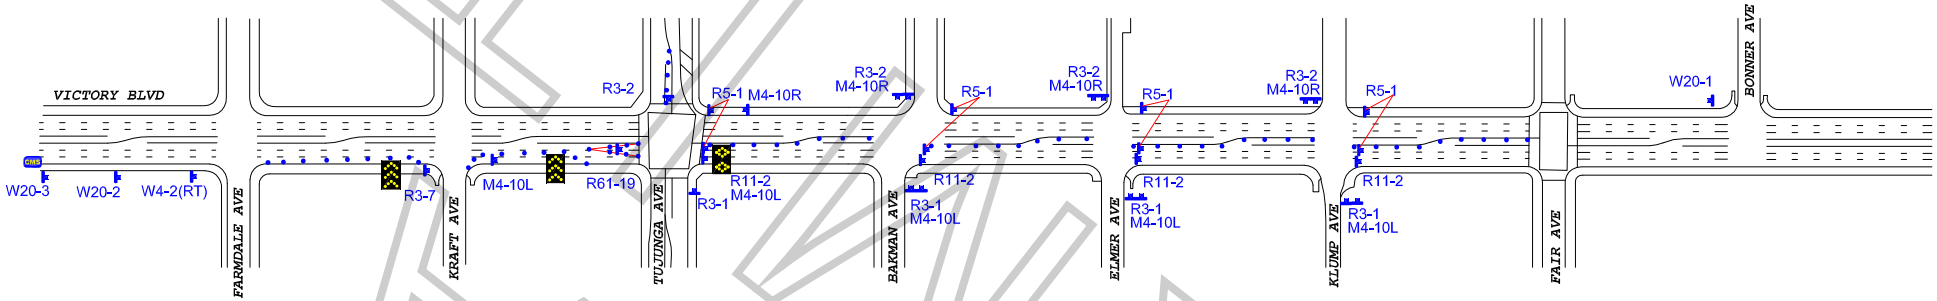

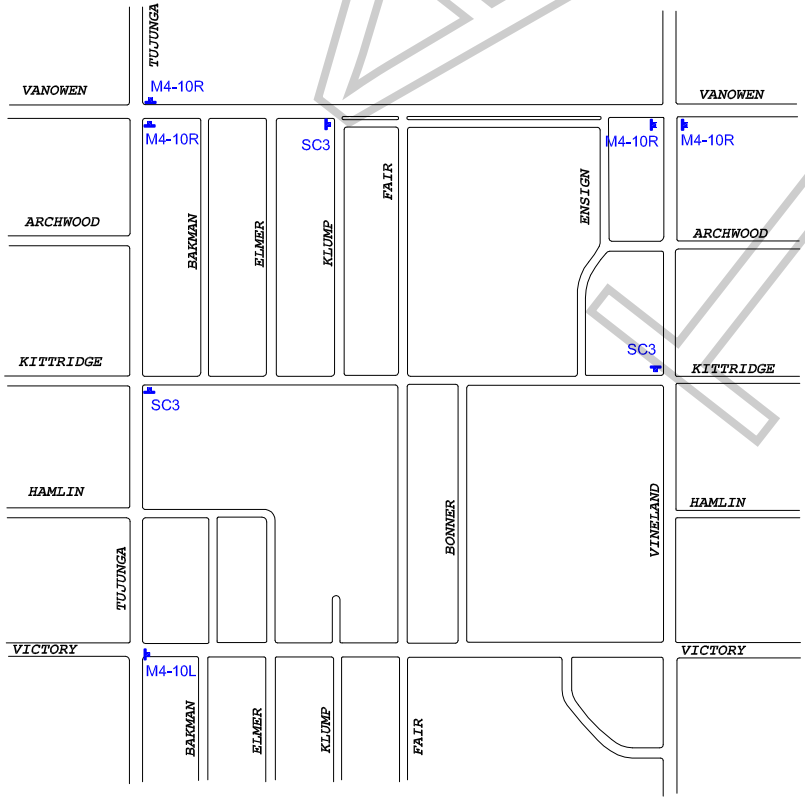

CMS

DURING CLOSURE	PRIOR TO CLOSURE
VICTORY WILL BE CLOSED	VICTORY CLOSED
7-26-18 8PM TO 3AM	FOLLOW DETOUR

WORK ZONE TRAFFIC CONTROL PLAN GENERAL NOTES

1. DATE/TIME: 7-26-18 FROM 20:00 HOURS TO 03:00 HOURS.

2. ALL SIGNING, STRIPING, AND TRAFFIC CONTROL DEVICES SHALL CONFORM TO THE (CURRENT) STATE OF CALIFORNIA DEPARTMENT OF TRANSPORTATION (CALTRANS) STANDARD PLANS AND STANDARD SPECIFICATIONS, CALIFORNIA MUTCD, AND ANY ADDENDUMS THERETO, AND AS SHOWN ON THESE PLANS, SYMBOLS AND ABBREVIATIONS USED ARE SHOWN ON CALTRANS STANDARD PLANS.
3. THERE WILL BE NO INTERFERENCE WITH TRAFFIC SIGNALS OR CROSSWALKS.
4. CONES WILL BE 28" MINIMUM HEIGHT AND HAVE REFLECTORIZED SLEEVES FOR NIGHT WORK.
5. POLICE WILL DIRECT TRAFFIC IF NECESSARY.

TCP FOR: WARNER BROTHERS TV:
"LETHAL WEAPON"

LOCATION: VICTORY BLVD EAST BOUND CLOSURE
TUJUNGA AVE TO FAIR AVE
NORTH HOLLYWOOD, CALIFORNIA

CONTACT: TIM HILLMAN
PH# 213-712-1637

JCL TRAFFIC SERVICES
(213) 622-9775
C31-CA Lic # 805357

DATE	REVISIONS	DRAFTER: MARIO MENJIVAR
		SCALE: N.T.S.
		FILM LA: NK

Permit #F-014008-LA

TRAFFIC SIGNAL

TRAFFIC CONE

TYPE I W/ SIGN

HIGH LEVEL WARNING DEVICE

CMS

ALL TRAFFIC CONTROL WILL BE INSTALLED TO MEET OR EXCEED THE LATEST CA-MUTCD MINIMUM REQUIREMENTS

PRIOR TO CLOSURE: VICTORY WILL BE CLOSED 7-26-18 9PM TO 3AM

DURING CLOSURE: VICTORY CLOSED FOLLOW DETOUR

DETAIL A:

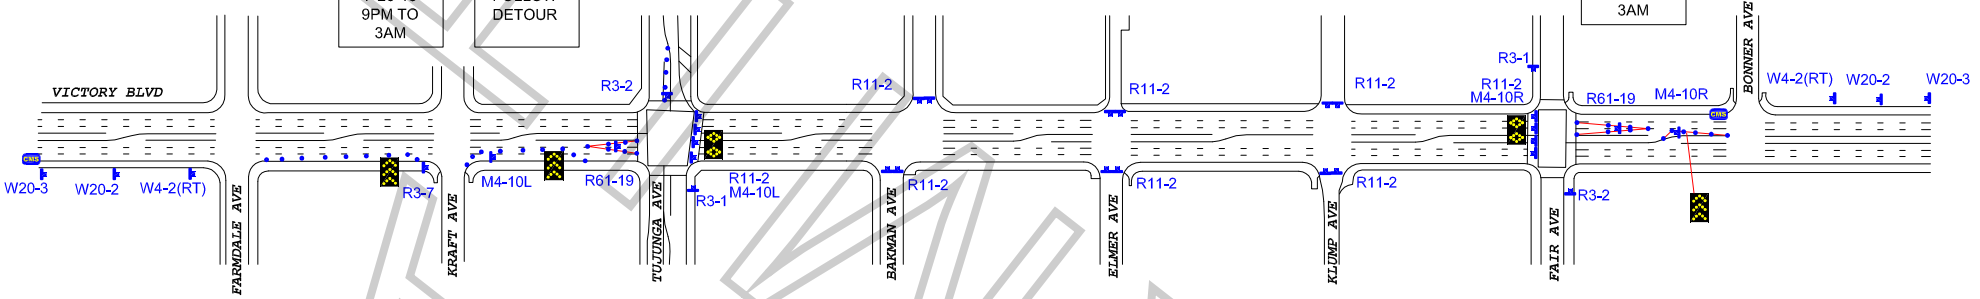

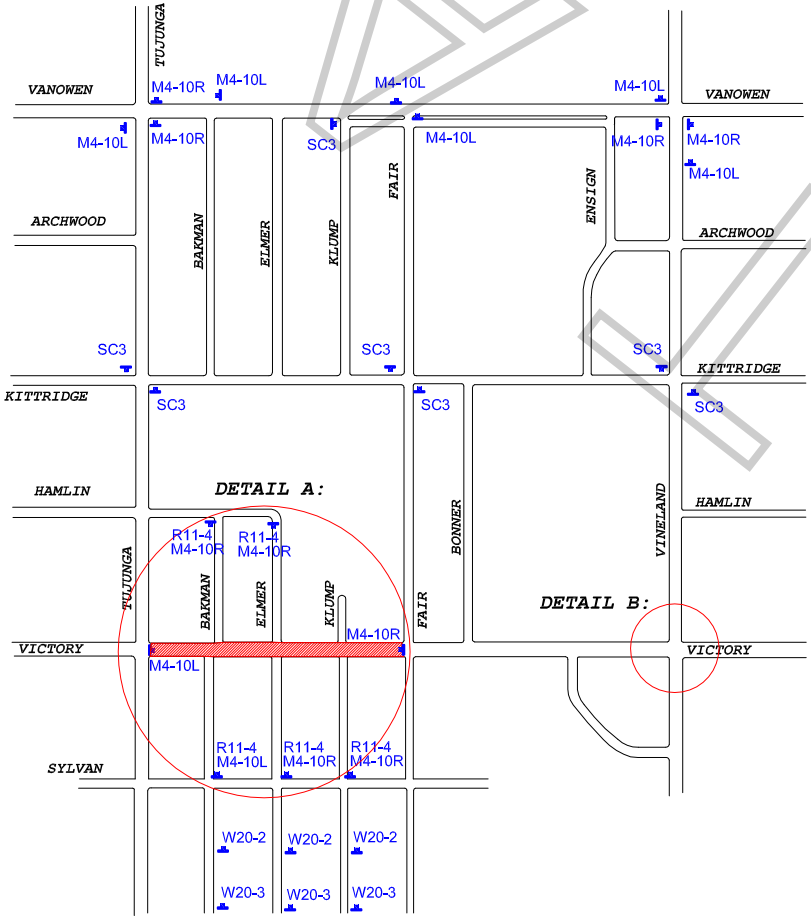

DETAIL B:

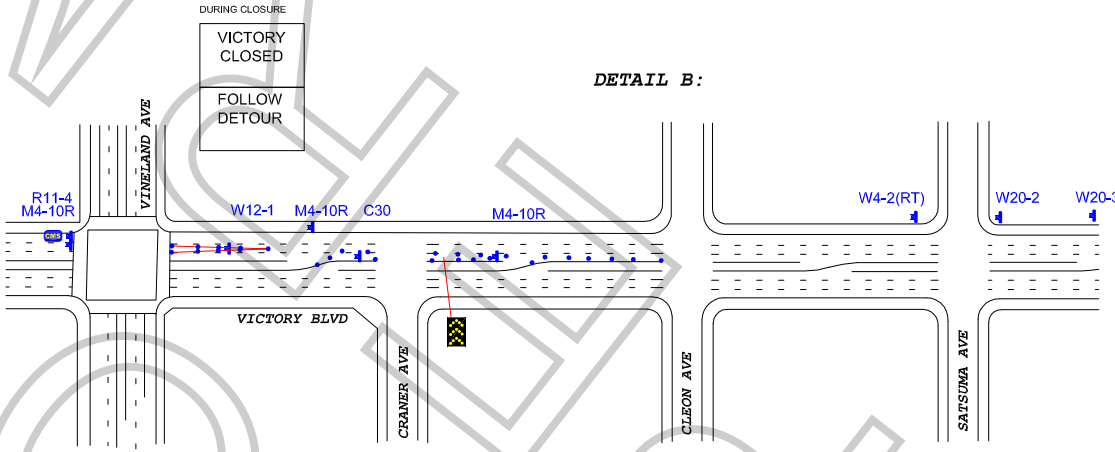

WORK ZONE TRAFFIC CONTROL PLAN GENERAL NOTES

1. DATE/TIME: 7-26-18 FROM 21:00 HOURS TO 03:00 HOURS.
2. ALL SIGNING, STRIPING, AND TRAFFIC CONTROL DEVICES SHALL CONFORM TO THE (CURRENT) STATE OF CALIFORNIA DEPARTMENT OF TRANSPORTATION (CALTRANS) STANDARD PLANS AND STANDARD SPECIFICATIONS, CALIFORNIA MUTCD, AND ANY ADDENDUMS THERETO, AND AS SHOWN ON THESE PLANS, SYMBOLS AND ABBREVIATIONS USED ARE SHOWN ON CALTRANS STANDARD PLANS.
3. THERE WILL BE NO INTERFERENCE WITH TRAFFIC SIGNALS OR CROSSWALKS.
4. CONES WILL BE 28" MINIMUM HEIGHT AND HAVE REFLECTORIZED SLEEVES FOR NIGHT WORK.
5. POLICE WILL DIRECT TRAFFIC IF NECESSARY.

TCP FOR: WARNER BROTHERS TV: "LETHAL WEAPON"

LOCATION: VICTORY BLVD CLOSURE
TUJUNGA AVE TO FAIR AVE
NORTH HOLLYWOOD, CALIFORNIA

CONTACT: TIM HILLMAN
PH# 213-712-1637

JCL TRAFFIC SERVICES
(213) 622-9775
C31-CA Lic # 805357

DATE | REVISIONS

DRAFTER: MARIO MENJIVAR
SCALE: N.T.S.
FILM LA: NK

Permit #F00140081-A

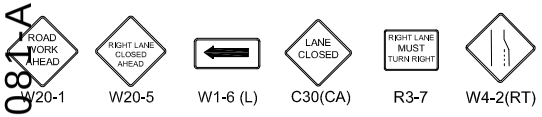

W20-1 W20-5 W1-6 (L) C30(CA) R3-7 W4-2(RT)

Ⓢ TRAFFIC SIGNAL

● TRAFFIC CONE

TYPE I W/ SIGN

HIGH LEVEL WARNING DEVICE

ALL TRAFFIC CONTROL WILL BE INSTALLED TO MEET OR EXCEED THE LATEST CA-MUTCD MINIMUM REQUIREMENTS

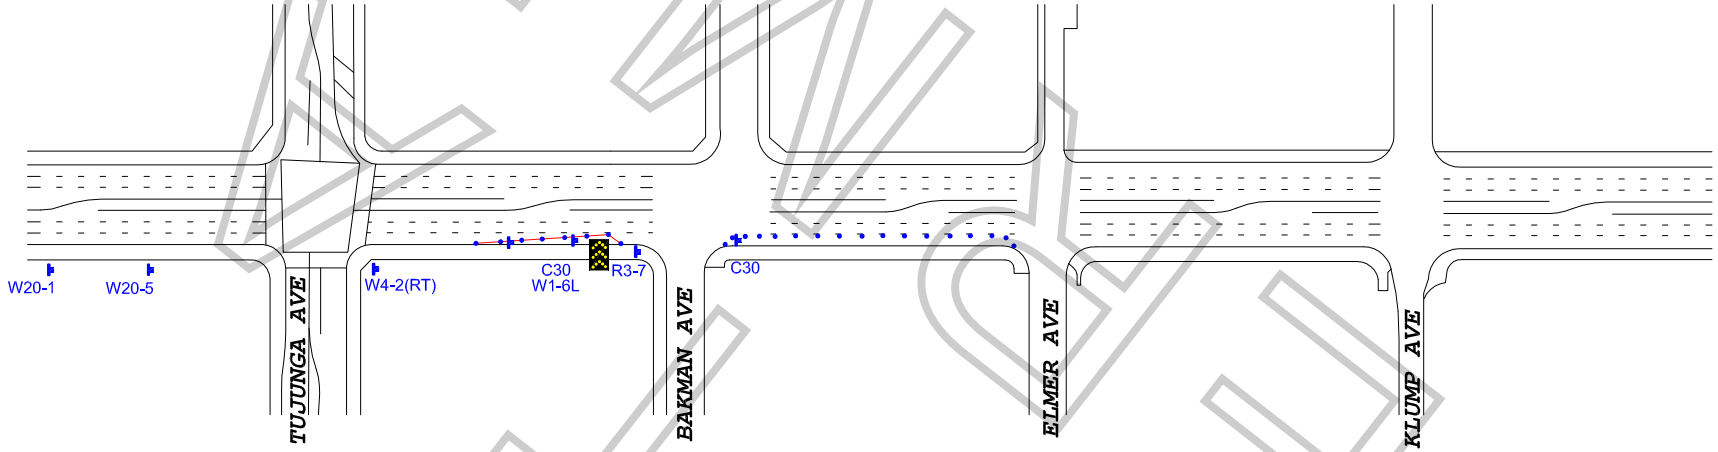

WORK ZONE TRAFFIC CONTROL PLAN
GENERAL NOTES

1. DATE/TIME: 7-25-18 FROM 07:00 HOURS TO 7-27-18 22:00 HOURS.

2. ALL SIGNING, STRIPING, AND TRAFFIC CONTROL DEVICES SHALL CONFORM TO THE (CURRENT) STATE OF CALIFORNIA DEPARTMENT OF TRANSPORTATION (CALTRANS) STANDARD PLANS AND STANDARD SPECIFICATIONS, CALIFORNIA MUTCD, AND ANY ADDENDUMS THERETO, AND AS SHOWN ON THESE PLANS, SYMBOLS AND ABBREVIATIONS USED ARE SHOWN ON CALTRANS STANDARD PLANS.
3. THERE WILL BE NO INTERFERENCE WITH TRAFFIC SIGNALS OR CROSSWALKS.
4. CONES WILL BE 28" MINIMUM HEIGHT AND HAVE REFLECTORIZED SLEEVES FOR NIGHT WORK.
5. POLICE WILL DIRECT TRAFFIC IF NECESSARY.

TCP FOR: WARNER BROTHERS TV:
"LETHAL WEAPON"

LOCATION: VICTORY BLVD SOUTH SIDE CLOSURE
BAKMAN AVE TO ELMER AVE
NORTH HOLLYWOOD, CALIFORNIA

CONTACT: TIM HILLMAN
PH# 213-712-1637

JCL TRAFFIC SERVICES
(213) 622-9775
C31-CA Lic # 805357

DATE	REVISIONS	DRAFTER: MARIO MENJIVAR
		SCALE: N.T.S.
		FILM LA: NK

KLINK FILMS

F-315-U

LOS ANGELES FIRE DEPARTMENT

Permit #F00140081-A

Permit No: 26903

Date Issue 7/24/2018

SPECIAL PERMIT TO USE SPECIAL EFFECTS

State Lic No 3248.06

Name:	Brendon John Odell	Address:	24420 JENNIFER PLACE			Phone:	(661) 816-4934
Company:		City:	NEWHALL			Mobile:	
Email:	brendonodell@mac.com	State:	ca	Zip:	91321	Fax:	(661) 388-4806

2nd Operator: 3248.06 Brendon John Odell

Production Title: LETHAL WEAPON Production Company: WARNER BROS

Location: 11308 VICTORY BBBBL.

PERMISSION IS HEREBY GRANTED TO SIMULATE:

HOUSE AND CAR EXPLOSION

USING THE FOLLOWING SPECIAL EFFECTS MATERIAL:

6-1LB PROPANE TANK ,1-100GAL PROPANE TANK ,2-10 GAL PROPANE TANK ,6-Z16A'S ,10-A5 IGNITORS ,2 GALS OF GASOLINE ,6- PROPANE POPPERS 6LBS- BLACK POWDER ,12-SPD-9/16 3-30GAL PROPANE MORTARS

UNDER THE FOLLOWING CONDITIONS:

UNDER THE DIRECT SUPERVISION OF Brendon John Odell, 3248.06 AND UFSO FP#140081

ADDITIONAL TERMS AND CONDITIONS

992.6 HSC RESPONSIBILITY. The Company representative shall provide to the authority having jurisdiction the name and license number of the special effects operator who shall have the authority, responsibility and be in charge of handling all Special Effects Material. The company representative shall also allocate sufficient time to the Special Effects Pyrotechnic Operator to prepare for the transportation, parking, storing, securing daily, discharging, disposing of, or otherwise handling of fireworks, pyrotechnic devices, or materials in a sane manner. Upon completion of firing, no unauthorized person shall be permitted access to the firing area until the licensed pyrotechnic operator has determined the area to be safe and secure.

NOTICE: The permittee and production company shall be advised that this permit in no way removes or modifies their responsibility to comply with any other applicable laws or ordinances, including those relating to excessive noise.

57.105.8 THE CHIEF SHALL HAVE THE POWER TO REVOKE OR SUSPEND ANY SPECIAL PERMIT UPON VIOLATION OF THE TERMS AND CONDITIONS IN ACCORDANCE WITH PROVISIONS OF SECTION 57.105.5 OF THE LOS ANGELES MUNICIPAL CODE.

SUBJECT TO FIELD INSPECTION NO DEVIATION WITHOUT WRITTEN PERMISSION

TEMPORARY FROM

7/26/2018 TO

Fire Chief
By: OWENS
Phone: 213 978-3670

lafd:rev 2/2017

NOT A PERMIT